
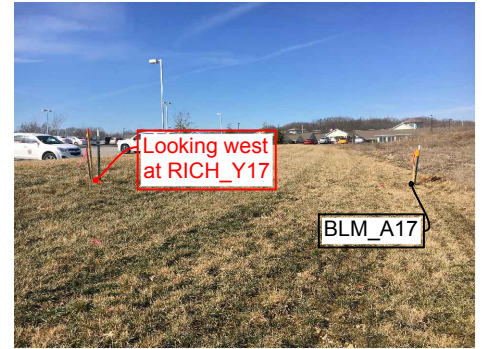
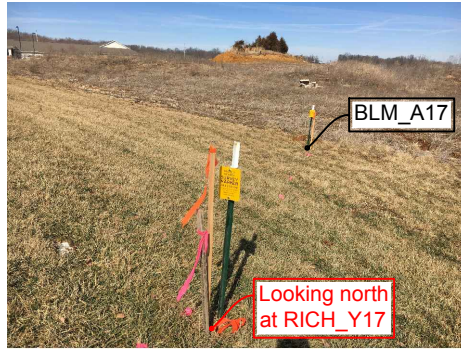


Monument Description: 5/8" rebar found flush, added 2" Aluminum Berntsen cap stamped "MONROE CO SURVEYOR"

State Plane Grid Coordinates: Point No.:40 Northing: 1437395.8', Easting: 3097200.6'

SHEET 1 OF 2	MONUMENT RECORD	Section Corner	 OFFICE OF THE MONROE COUNTY SURVEYOR Trohn Enright-Randolph <i>Monroe County Surveyor</i> Rachel Savich Oser <i>Professional Surveyor</i> 119 West 7th Street, Bloomington, IN 47404 (812) 349-2570
	CORNER ID:	Section 24 & 25- T09N-R02W	
	RICH_Y17	Richland Township Monroe County, Indiana	

Photos were taken on 02/12/2018 with an iPhone 6s



ORIGIN: This corner was calculated per the 2009 corner perpetuation survey by Eric Deckard on file in the Office of the Monroe County Surveyor. Mr. Deckard found a 6" x 6" stone with a cut "+," 2" below grade at this corner. Per a photograph included in the 2009 survey, it appears that the stone was similar in appearance to the stone found at RICH_Y15, with a cut "+" that extended almost entirely across the top of the stone. The stone was destroyed by recent construction activity in the area.

HISTORY: This corner was perpetuated in May of 1884 by the Monroe County Surveyor, M. Buskirk (Monroe County Survey Book 2, page 401). The stone has been accepted by multiple surveyors since it first appeared in the recorded survey record in 1993. It was witnessed by the Monroe County Surveyor on January 4, 1994, and again on July 13, 2000. It was accepted by the Monroe County Surveyor Review Board on December 14, 2000.

PERPETUATION: The theoretical location of this corner was accepted by the Monroe County Surveyor Review Board on November 21, 2017. Crider and Crider was responsible for the destruction of the stone. They agreed to hire Bynum Fanyo, the firm that originally subdivided the property being developed by Crider and Crider, to set a Harrison Monument at this corner. Construction activity in this area is ongoing, so Bynum Fanyo set a temporary rebar, which this office capped and witnessed on February 12, 2018. A Harrison Monument will be set when construction in this area is complete.



Trohn Enright-Randolph
Trohn Enright-Randolph
Monroe County Surveyor



Accepted by the Monroe
County Surveyor Review Board
on November 21, 2017



Rachel Oser
Rachel Savich Oser, State of Indiana
Professional Surveyor No. 21100022

SHEET 2 OF 2	MONUMENT RECORD CORNER ID: RICH_Y17	Section Corner Section 24 & 25- T09N-R02W Richland Township Monroe County, Indiana		OFFICE OF THE MONROE COUNTY SURVEYOR Trohn Enright-Randolph Monroe County Surveyor Rachel Savich Oser Professional Surveyor 119 West 7th Street, Bloomington, IN 47404 (812) 349-2570
-----------------------	---	--	--	---

MONUMENT RECORD
State of Indiana - County of Monroe

Section: 24 Township: 9N Range: 2W

Corner ID: Rich Y- 17



Monument Description & Remarks: Limestone with "x" painted orange at fence cornerpost. New State Road 46 construction. All trees are cut down east of the fence, blasting and grading work.

References On File: Ben Bledsoe survey for Bob & Margaret Ellett property. Recorders survey book 2 page 400.

Field Book: 2000-01

Page No.: 72

USGS Quad: Bloomington

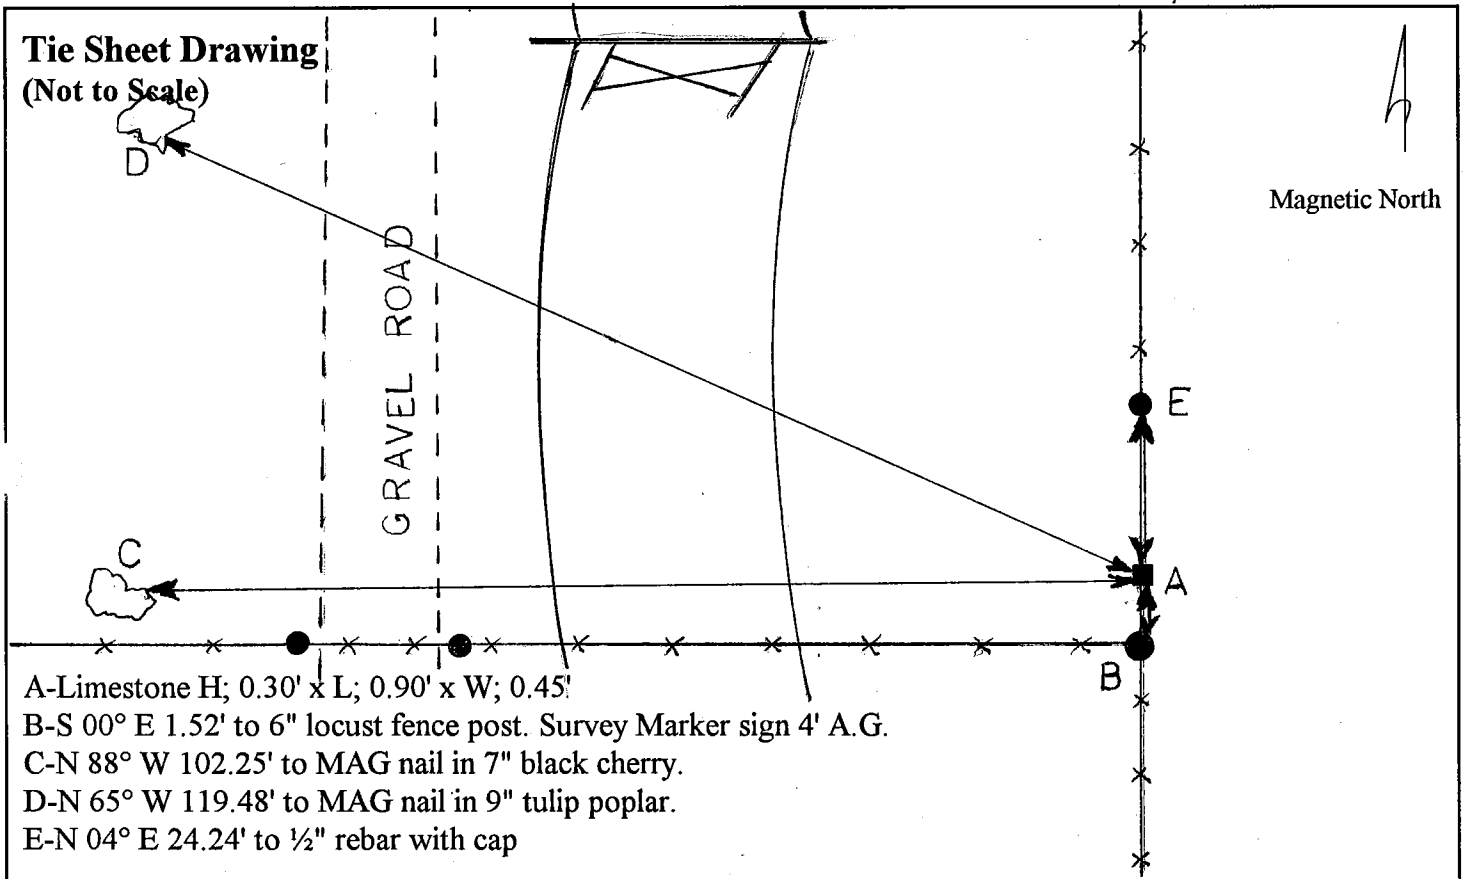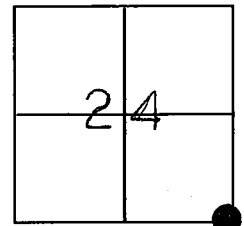

I, Kevin P. Enright, Monroe County Surveyor, hereby certify that this document was prepared under my direction in accordance with the provisions of Section 36-2-12-11 of the Indiana Code; and the above data is given under my hand this 13th day of July, 2000.

Kevin P. Enright



Certified and sealed by the Monroe County Surveyor Review Board

Date: December 14, 2000

December 11, 2000

MONUMENT RECORD

Corner I.D. #

Y-17


STATE OF INDIANA - COUNTY OF MONROE

Section Twenty-four, 24, Township 9 North, Range 2 West

Monument Description & Remarks: Found Stone w/cut "+" at fence corner post -
SW Corner of Section. Stone witnessed by MSE Corporation, 1-15-92.

Recovery Tie Drawing

SEE ATTACHED DRAWING

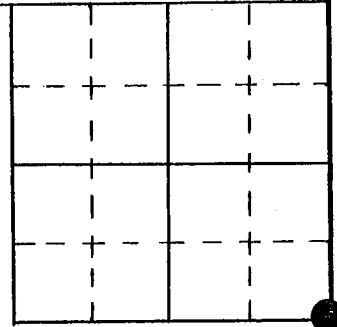

● At Corner



Not To Scale

State of Indiana
County of Monroe

Space
Reserved For
Recording
Officer

I, Michael W. Friley, County Surveyor, hereby certify
that this document was prepared under my direction in
accordance with the provisions of Section 17-3-64-4
through 17-3-64-8 of the Indiana Code, being Acts of 1965,
Chapter 319; and the above data is given under my hand and
seal this 4th day of January, 1994 A.D.

Indiana Registered Land Surveyor No. _____ or

United States Government Agency _____

Title _____

Field Book:

n/a

Page:


n/a

MSE Corporation

T9N

R2W R1W

RICHLAND TOWNSHIP BLOOMINGTON TOWNSHIP

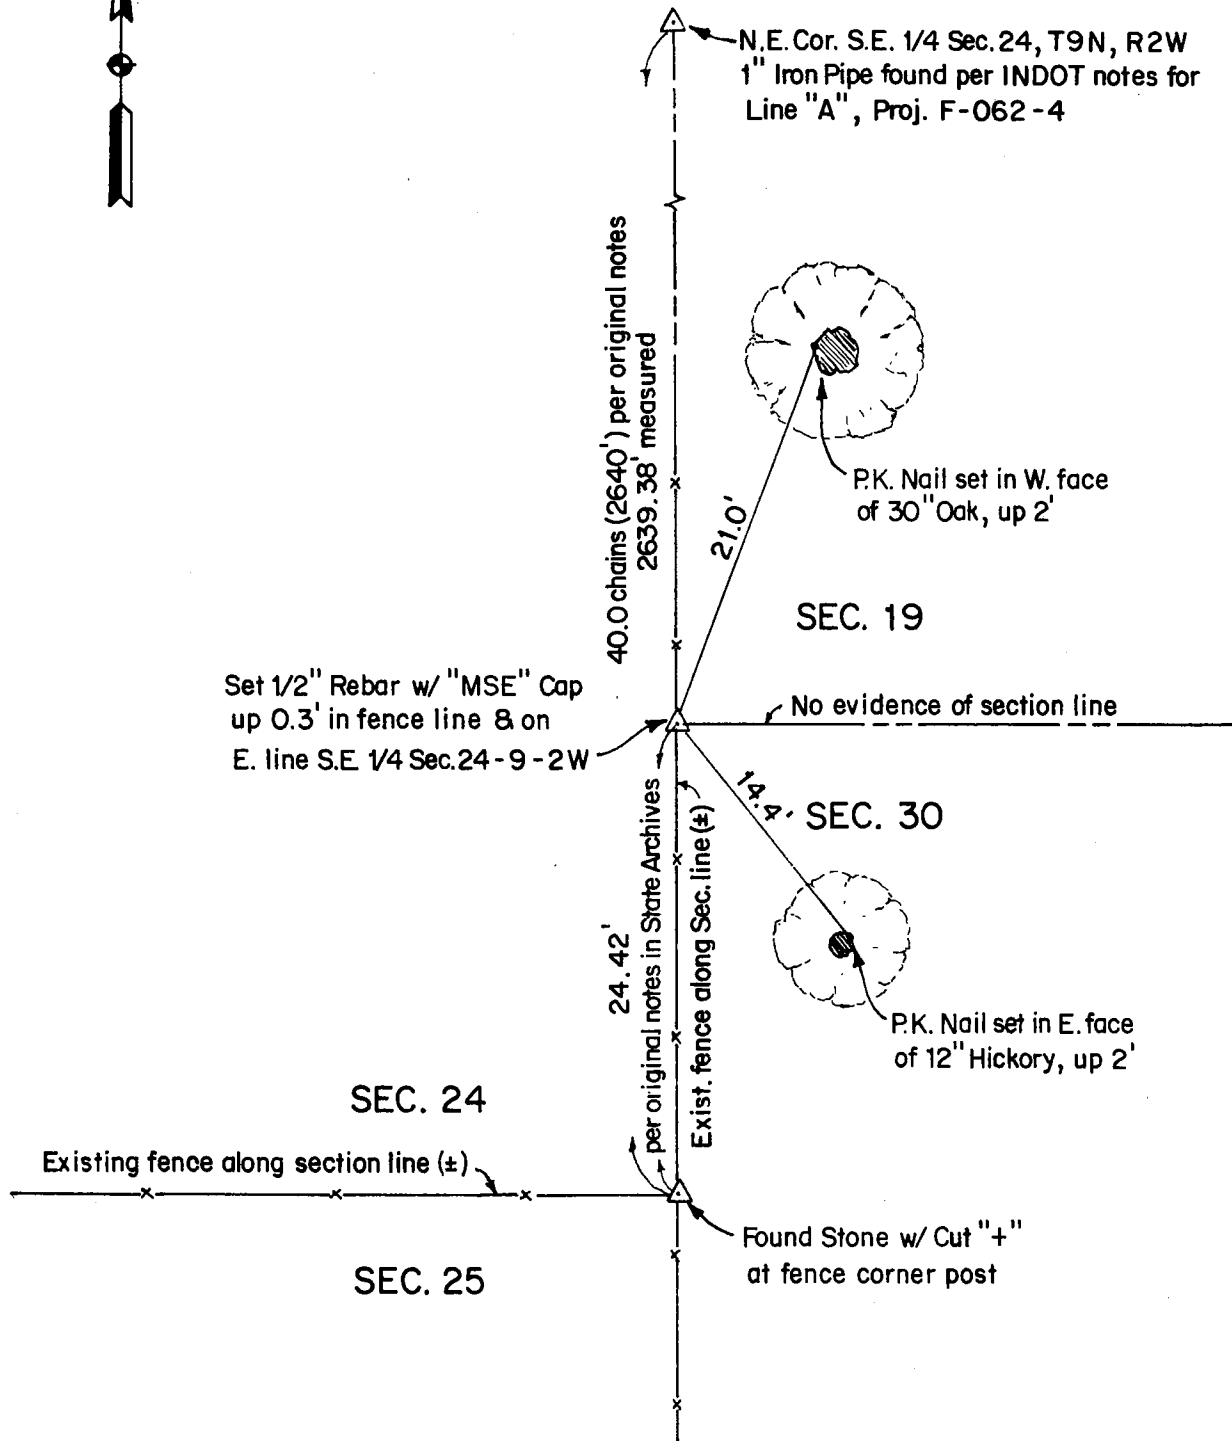

MSE Corporation 941 North Meridian Street Indianapolis, IN 46204 (317) 634-1000
Engineering, Digital Mapping, Surveying, Landscape Architecture

Sol C. Miller, P.E., L.S. President